




eppstein uhen : architects


milwaukee 333 East Chicago Street
Milwaukee, Wisconsin 53202
tel 414 271 5350 fax 414 271 7794

madison 222 West Washington Ave, Suite 650
Madison, Wisconsin 53703
tel 608 442 5350 fax 608 442 6680

KEY PLAN

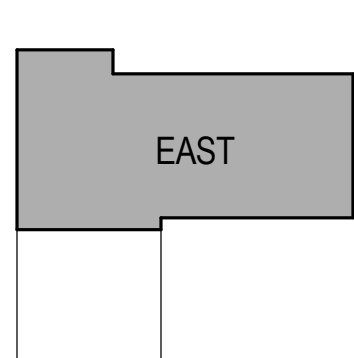

0' 2' 4' 8' 16'
SCALE: 1/8" = 1'-0"

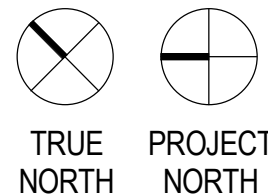

ISSUANCE AND REVISIONS

CONSTRUCTION DOCUMENTS

REVISIONS

#	DATE	DESCRIPTION
1	3/18/2013	ISSUED FOR DSG REVIEW
2	4/5/2013	ISSUED FOR BIDDING
4	4/24/2013	ADDENDUM #2
7	6/13/2013	ISSUED FOR CONSTRUCTION

PROJECT INFORMATION

309 W. JOHNSON STREET
MADISON, WI

HUD#075-35461




PROJECT NUMBER: 11418
PROJECT MANAGER: CG

SHEET INFORMATION

SHEET NAME: NINTH FLOOR PLAN EAST
SHEET NUMBER: A109.1

© Eppstein Uhen Architects, Inc.

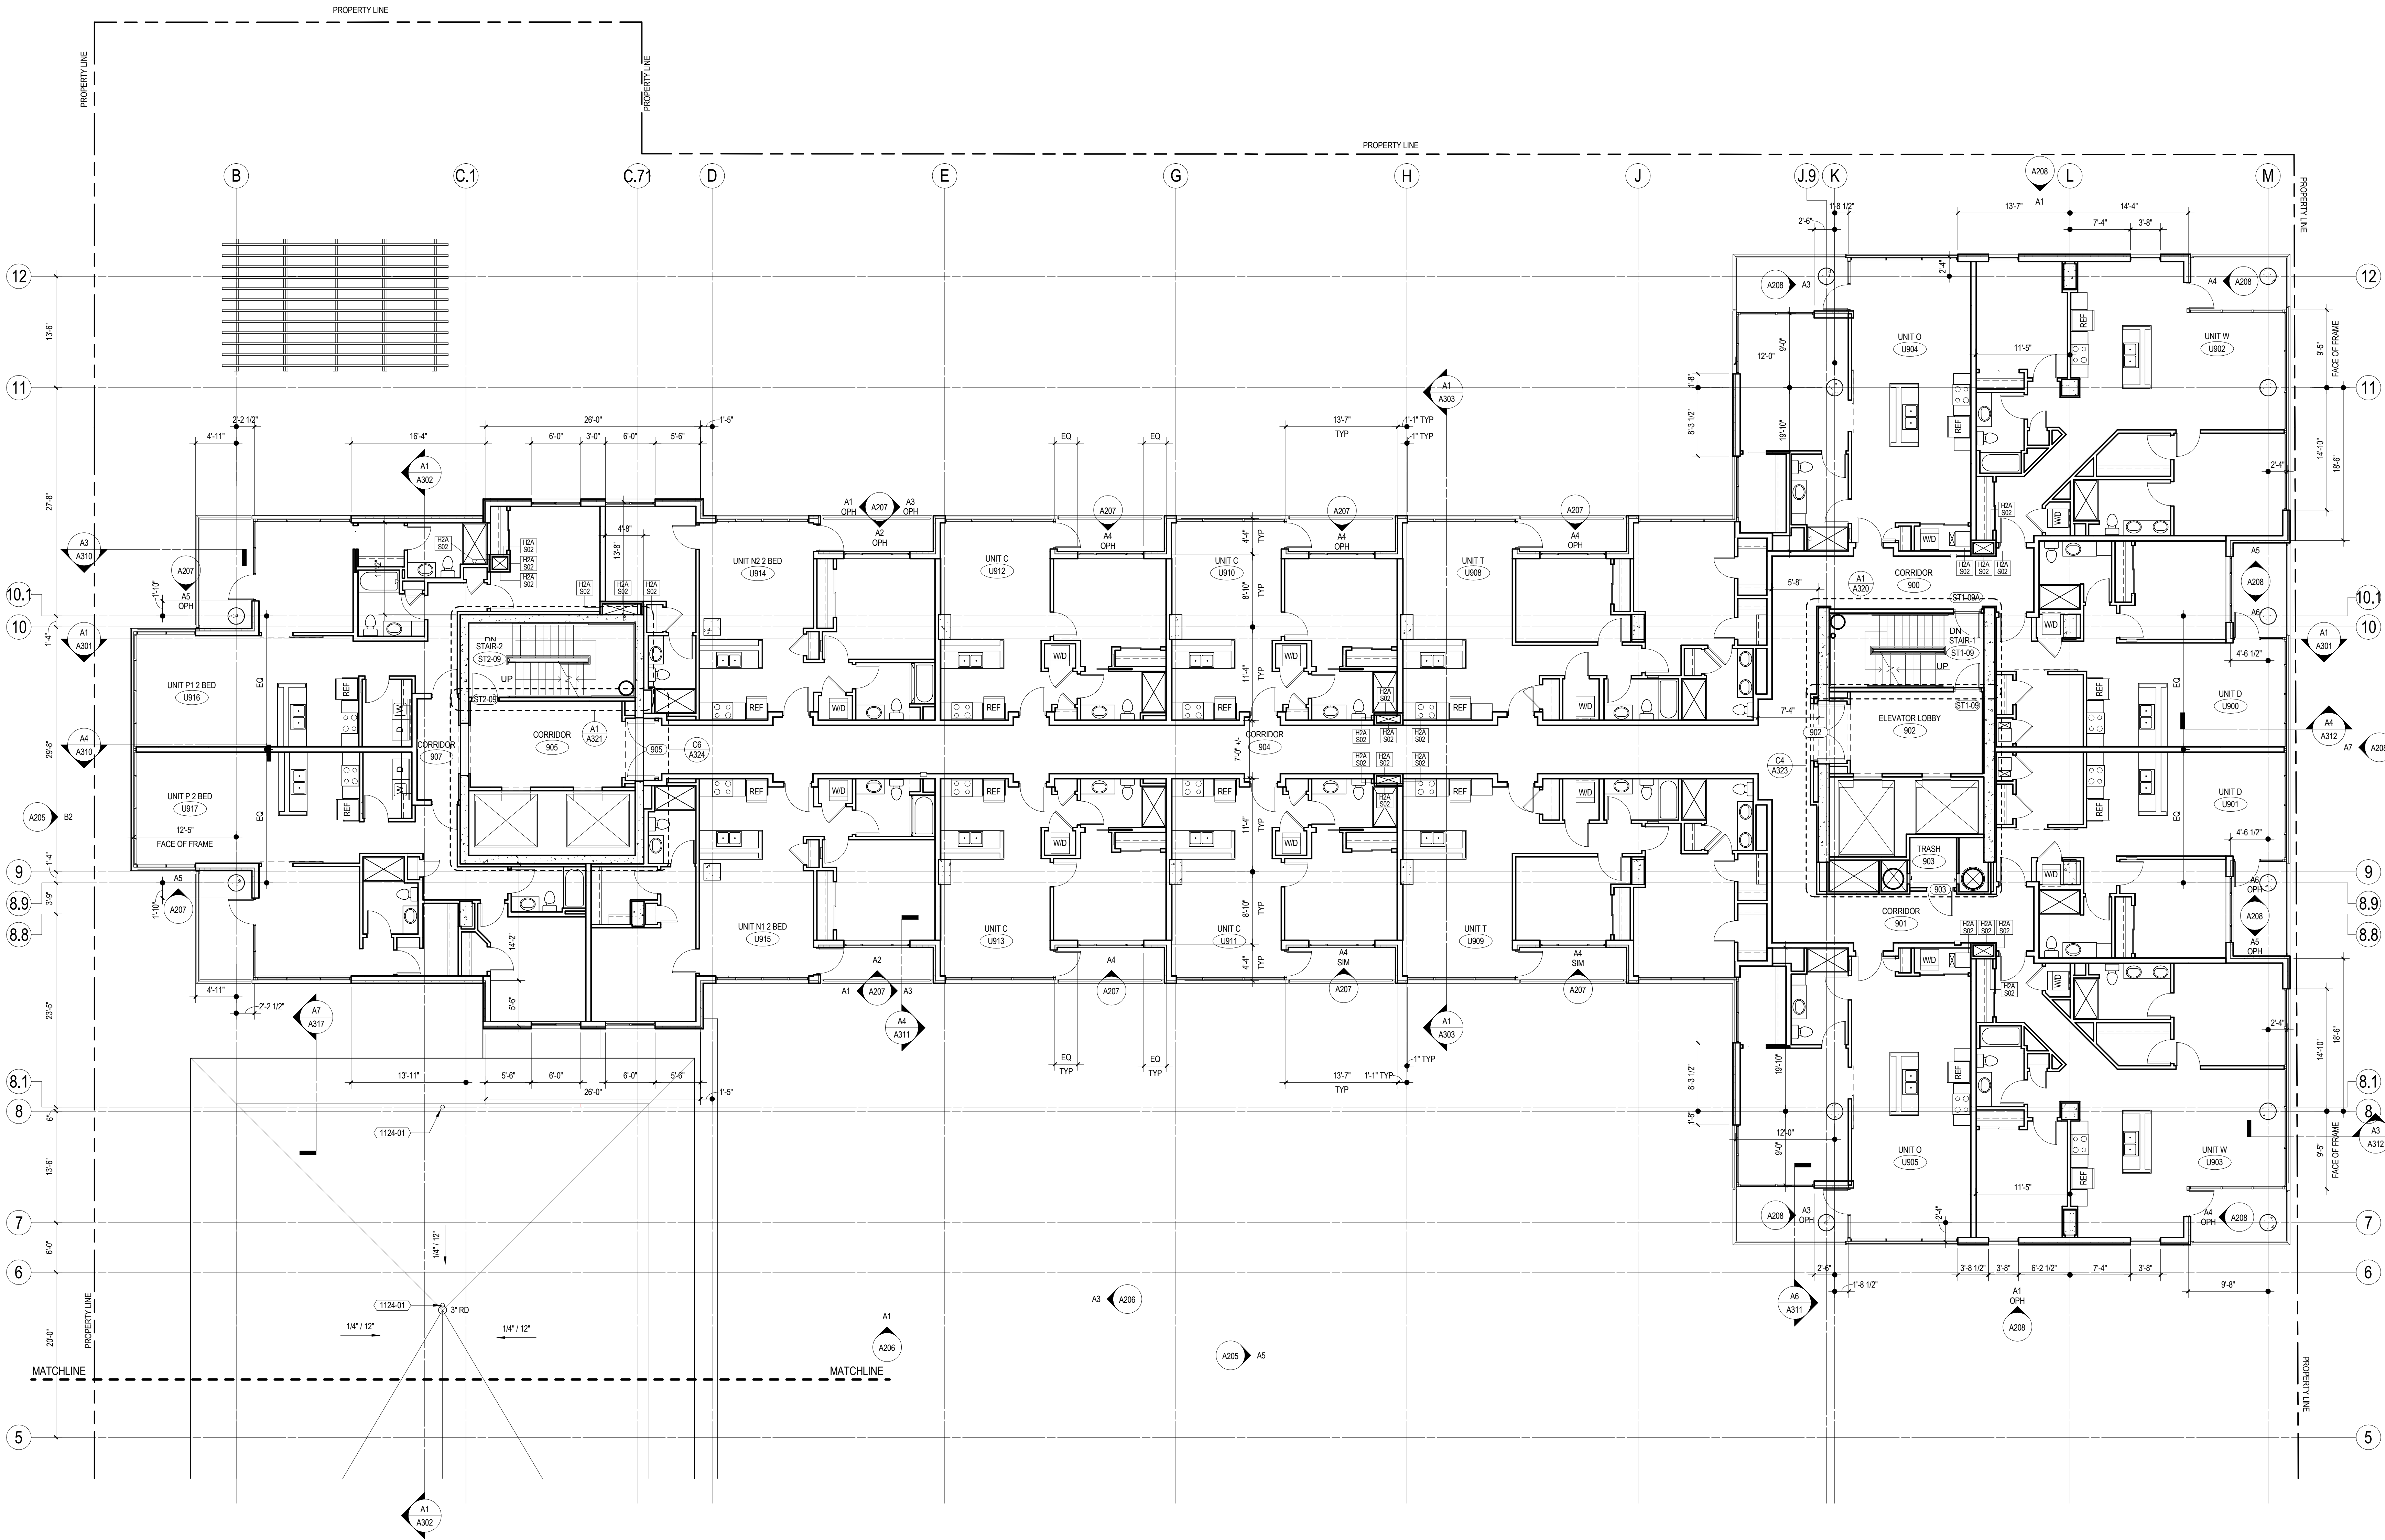

1 NINTH FLOOR PLAN - EAST
1/8" = 1'-0"

KEYNOTES PER SHEET	
1124-01	FALL ARREST ANCHOR SYSTEM WITH LIFELINE CABLE - SPECIFIC LOCATION(S) BY EQUIPMENT SUPPLIER